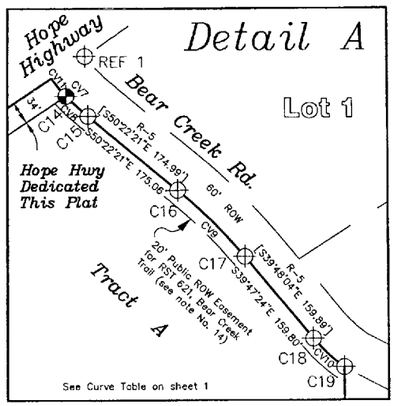

Monuments Set This Survey

No.	Description	Bearing Object	No.	Description	Bearing Object	No.	Description	Bearing Object
C2 Tract A	LS 5152 ASLS 2002 TR A C1/4 S34 2007	From Which: 11" Birch S83°E 14.67' 8" Birch S45°W 19.40' 10" Birch N7°W 11.52'	C9 Tract B	LS 5152 ASLS 2002 TR B C9 2007	From Which: 5" Spruce N47°E 7.66' 5" Spruce S40°E 10.65' 7" Spruce N49°30'W 1.65'	C2 Tract D / C2 Tract C	LS 5152 ASLS 2006 TR D C2 S1/16 S34 TR C C2 2007	From Which: 6" Spruce S88°E 13.95' 7" Birch S11°W 19.54' 6" Birch N53°W 7.48'
C12 Tract A	LS 5152 ASLS 2002 TR A C12 2007	From Which: 16" Cottonwood N40E 8.84' 14" Birch S80°30'E 19.87' 12" Birch N60°W 43.16'	C10 Tract B	LS 5152 ASLS 2002 TR B C10 2007	From Which: 8" Hemlock N60°E 12.30' 3-1/4" Alum. Cap Monument East 11.44' 7" Spruce N78°10'W 38.75'	C4 Tract C	LS 5152 ASLS 2006-4 S2636 TR C C4 2007	From Which: 4" Spruce N64°E 7.37' 4" Spruce S22°W 10.71' 4" Spruce N87°W 16.10'
C13 Tract A	LS 5152 ASLS 2002 ROW TR A C13 NU HOPE 2007	From Which: 10" Birch N76°E 22.91' 7" Birch S80°E 11.90' 6" Birch N24°W 8.30'	C11 Tract B	LS 5152 ASLS 2002 TR B C11 2007	From Which: 3-1/4" Alum. Cap Monument West 11.44' 7" Spruce N80°30'W 50.00' 8" Hemlock N00°30'W 7.65'	C3 Tract D / C1 Tract C	LS 5152 ASLS 2006-4 ROW TR D C3 C1 TR C 2007	From Which: 5" Birch North 9.30' 6" Spruce N80°E 11.75' 8" Birch S60°W 15.45'
C14 Tract A	LS 5152 ASLS 2002 ROW TR A C14 2007	From Which: 3-1/4" Alum. Cap Monument N25°42'E 66.15' 3-1/4" Alum. Cap Monument S47°03'E 44.48' 5" Birch S33°E 6.78' 8" Birch S54°W 22.36'	C14 Tract B	LS 5152 ASLS 2002 ROW TR B C14 2007	From Which: 10" Birch N80°30'E 23.60' 6" Spruce S30°30'E 1.78' 11" Birch N30°W 4.81'			

Typical Secondary Monuments

2" Alum. Cap — LOUNSBURY LS 6986 1995 — Resurrection Creek Road Right of Way Plat SRD 95-8

1.5" Alum. Cap — LS 5152 99 L8/L7 L15/C15 ASLS 2006-4 2007 — Set This Survey

Monuments Found This Survey

No.	Description	No.	Description	No.	Description	No.	Description
C1 Tract A	BUREAU OF LAND MANAGEMENT NU1/16 S34 C C 1995 3-1/4" Brass Cap	C15 Tract B	BUREAU OF LAND MANAGEMENT NU HOPE SE COR L1 L2 B6 1966 3-1/4" Brass Cap	C11 Tract A	BUREAU OF LAND MANAGEMENT NU HOPE SE COR L1 B8 1966 3-1/4" Brass Cap	REF 1	DOWL ROW C2 LS ASLS 2002-46 6714-S 2003 3-1/4" Alum. Cap
C3 Tract C	BUREAU OF LAND MANAGEMENT NU1/4 S34 S3 T9N R2W 1995 3-1/4" Brass Cap	C16 Tract B	BUREAU OF LAND MANAGEMENT NU HOPE SE COR L2 B6 1966 3-1/4" Brass Cap	C15-18 Tract A	DOWL ASLS 2002-46 ROW 6714-S 2003 3-1/4" Alum. Cap	REF 2	BUREAU OF LAND MANAGEMENT NU HOPE SE COR TR E 1966 3-1/4" Brass Cap
C6 Tract C	U.S. GOVERNMENT LAND OFFICE MTS 247 C2 1943 3-1/4" Brass Cap	C8 Tract A	BUREAU OF LAND MANAGEMENT NU HOPE SW COR L2 B7 1966 3-1/4" Brass Cap	C19 Tract A	DOWL ASLS 2002-46 ROW L2 6714-S 2003 3-1/4" Alum. Cap	REF 3	BUREAU OF LAND MANAGEMENT NU HOPE SE COR L14 B10 B8 L13 L9 B6 1966 3-1/4" Brass Cap
C11 Tract C	U.S. GOVERNMENT LAND OFFICE MTS 247 C1 1943 3-1/4" Brass Cap	C9 Tract A	BUREAU OF LAND MANAGEMENT NU HOPE SE COR L2 B7 1966 3-1/4" Brass Cap	C20 Tract A	DOWL WC ASLS 2002-46 L2 MC 6714-S 2003 3-1/4" Alum. Cap	REF 4	BUREAU OF LAND MANAGEMENT 1966 3-1/4" Brass Cap
C12 Tract B	BUREAU OF LAND MANAGEMENT 1966 3-1/4" Brass Cap	C10 Tract A	BUREAU OF LAND MANAGEMENT NU HOPE SW COR L1 B8 1966 3-1/4" Brass Cap	C21 Tract A	DOWL WC ASLS 2002-46 L1 L2 MC 6714-S 2003 3-1/4" Alum. Cap	REF 5	BUREAU OF LAND MANAGEMENT S4881 L1 C15 1966 3-1/4" Brass Cap

Record documents used for this survey

R-1 USRS T10N, R2W, S. M., approved June 5, 1997
R-2 Kings Castle Acres, SRD Plat No. 59
R-3 Nu-Hope Townsite, Alaska Subdivision, EPF 570104, SRD No. 49
R-4 Nu-Hope Townsite, Alaska Subd. First Addn., EPF 20079, SRD No. 57
R-5 ASLS 2002-46, SRD Plat No. 2003-6
R-6 Interagency Land Management Assignment: ADL 222377, Hope Airport Property, recorded 6/10/1998 in SRD Book 91 at Page 290
R-7 Resurrection Creek Road Right-of-Way Plat, EPF 690085, SRD Plat No. 95-8

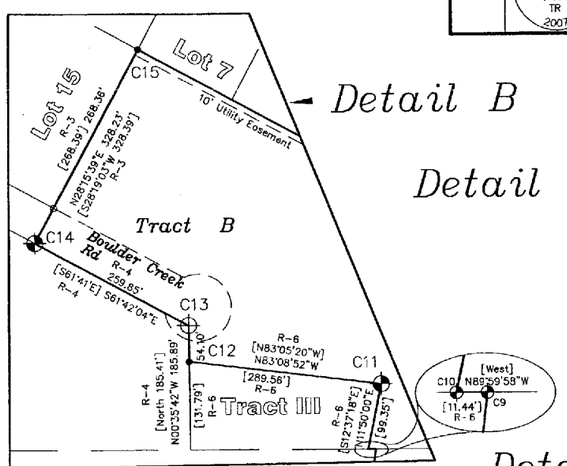

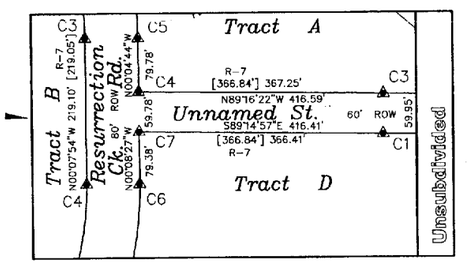

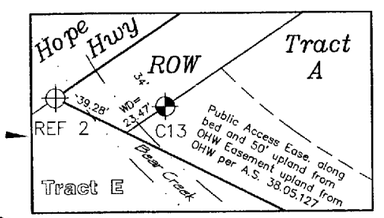

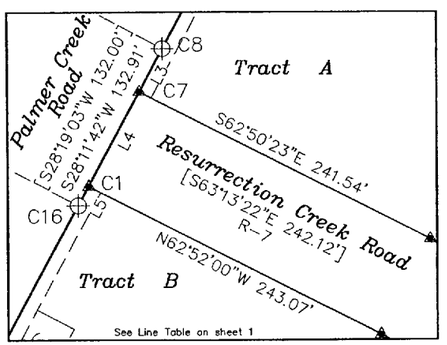

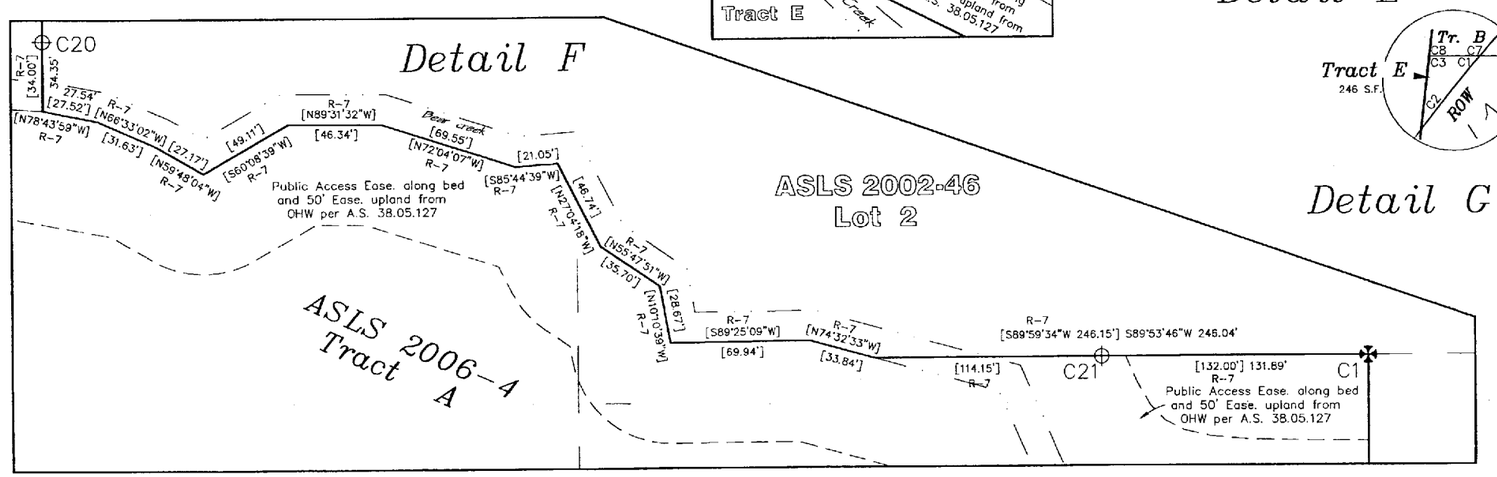

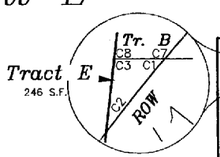

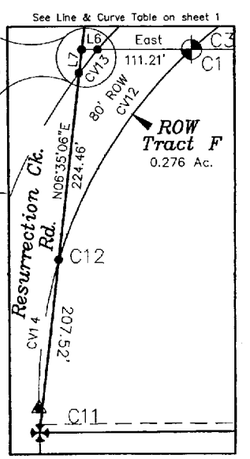

2009-7
SEWARD REC DIST
Date May 7 2009
Time 11:45 AM
Requested by SOA DNR
Address

KPB FILE No. 2007-141 Page 2 of 2

DATE OF SURVEY
Beginning 4 April, 2007
Ending 31 Oct. 2005

NAME OF SURVEYOR
Integrity Surveys
8195 Kenai Spur Hwy
Kenai, Alaska 99611

STATE OF ALASKA
DEPARTMENT OF NATURAL RESOURCES
DIVISION OF MINING, LAND AND WATER
ANCHORAGE, ALASKA

ALASKA STATE LAND SURVEY NO. 2006-4

A SUBDIVISION AND REPLAT OF USS 4881, LOT 1 AND GOVERNMENT LOT 3
AND
REPLAT OF GOVERNMENT LOTS 2 AND 4 AND A PORTION OF THE S1/2 SW1/4

CREATING TRACTS "A", "B", "C", "D", "E", Rights-of-Way Tract "F", "G" (Ressurection Creek Road) AND "H" (HOPE HIGHWAY RIGHT-OF-WAY)

CONTAINING 118.650 ACRES
LOCATED WITHIN
PROTRACTED SECTION 34, TOWNSHIP 10 NORTH, RANGE 2 WEST, SEWARD MERIDIAN, ALASKA
SEWARD RECORDING DISTRICT

DRAWN BY: CB
DATE: 22 March, 2009
JOB No. 27023
SCALE NTS

APPROVAL RECOMMENDED
William S. Bonn for STATEWIDE PLATTING SUPERVISOR 4/29/09 DATE
FIELD BK. 2007-3A, Pg. 1
CHECKED CB
FILE No. ASLS 20060004

Page 2 of 2