POR. SEC. 29, T05N, R10W, S.M.

059-140

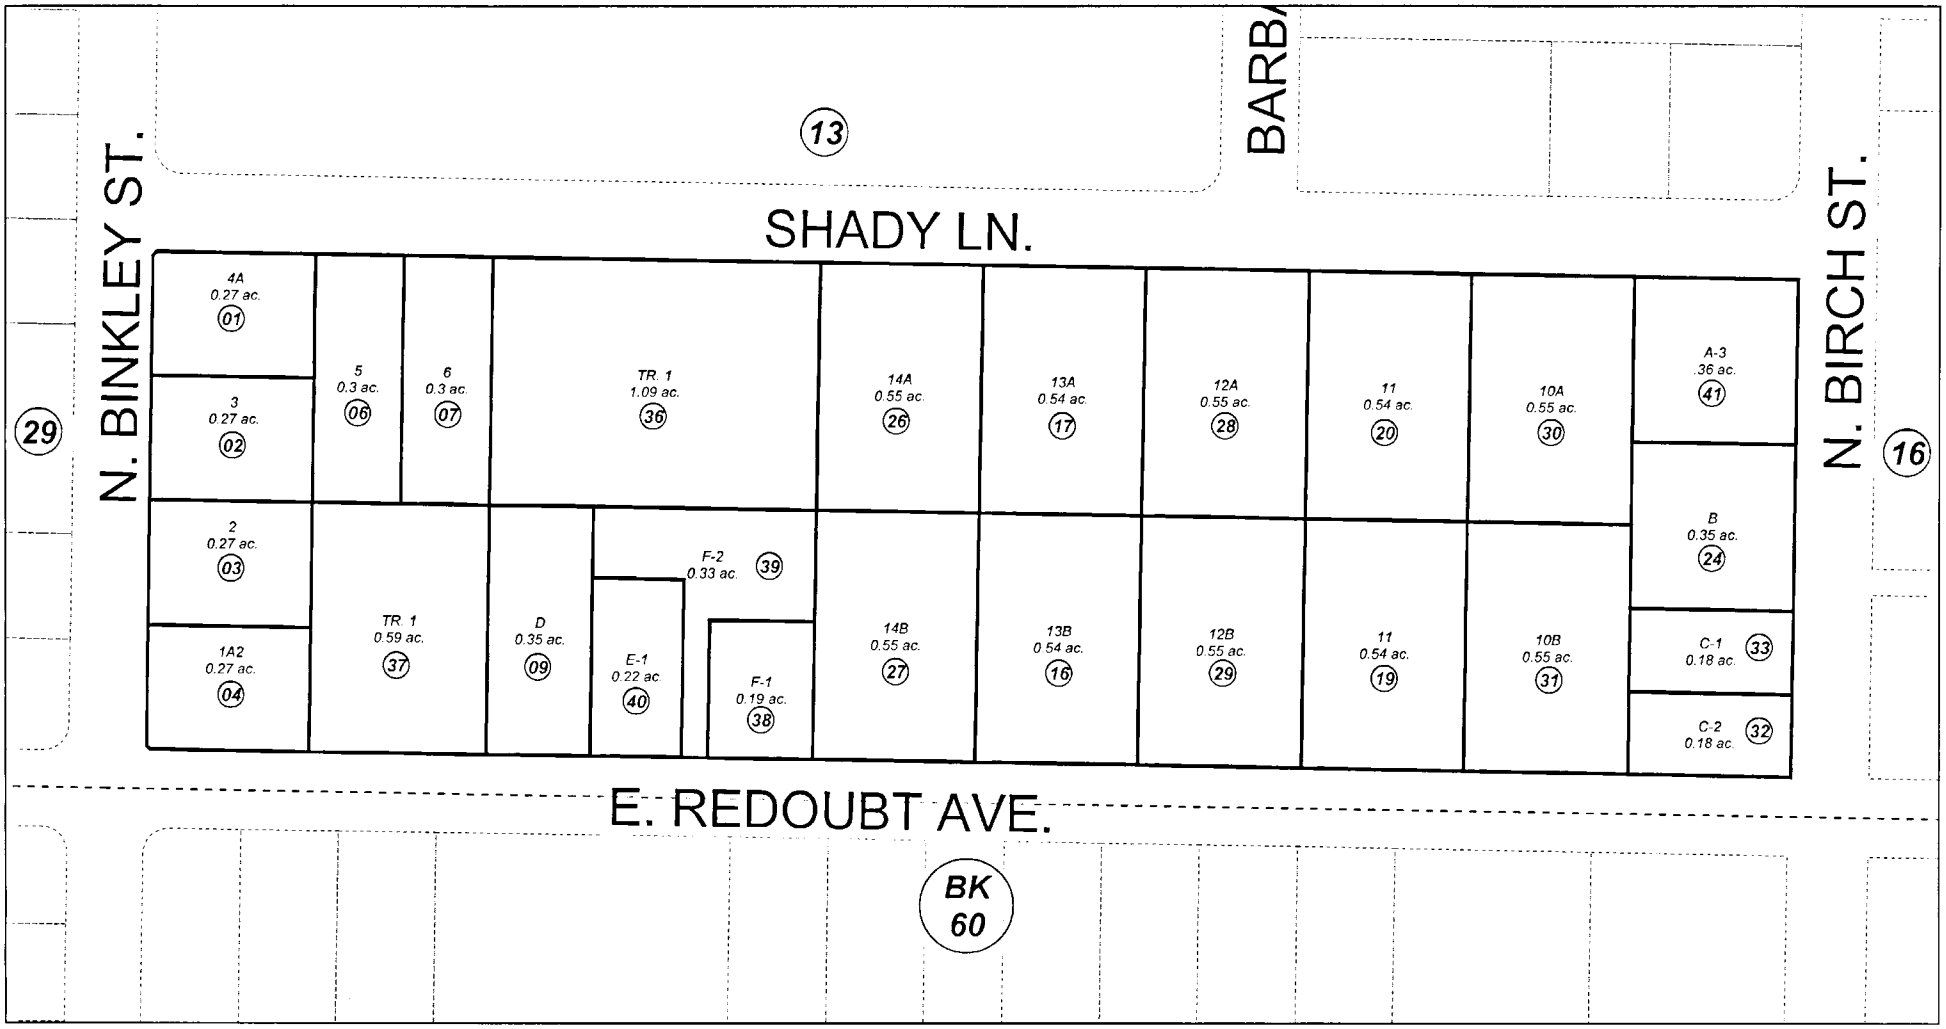

August 1, 2001

For 2002 assessment roll		
Delete	Add	Revise
To 34,35	41	

N
W E
S

Assessor's Map
Kenai Peninsula Borough

0591A001 BINKLEY STREET/SHADY LANE ROW DEDICATION KN0880040
0591A002 DENISON SUB KN0001058
0591A003 DENISON SUB KN0001058
0591A004 BINKLEY STREET/SHADY LANE ROW DEDICATION KN0880040
0591A006 DENISON SUB KN0001058
0591A007 DENISON SUB KN0001058
0591A009 GENSEL SUB KN0001351
0591A016 ASPEN FLATS SUB ADDN RESUB OF LOT 13 KN0000521
0591A017 ASPEN FLATS SUB ADDN RESUB OF LOT 13 KN0000521
0591A019 ASPEN FLATS SUB KN0000398
0591A020 ASPEN FLATS SUB KN0000398
0591A024 KENNY CARVER SUB KN0001574
0591A026 ASPEN FLATS LOT 14 RESUB KN0740061
0591A027 ASPEN FLATS LOT 14 RESUB KN0740061
0591A028 ASPEN FLATS SUB ADDN RESUB OF LOT 12 KN0760014
0591A029 ASPEN FLATS SUB ADDN RESUB OF LOT 12 KN0760014
0591A030 ASPEN FLATS SUB ADDN RESUB OF LOT 10 KN0760077
0591A031 ASPEN FLATS SUB ADDN RESUB OF LOT 10 KN0760077
0591A032 BIRCH LANE SUB KN0800039
0591A033 BIRCH LANE SUB KN0800039
0591A036 GENSEL SUB BLAZY ADDN KN0840300
0591A037 DENISON SUB BLAZY ADDN KN0840301
0591A038 GENSEL SUB 1985 ADDN KN0850164
0591A039 GENSEL SUB 1985 ADDN KN0850164
0591A040 GENSEL SUB 1985 ADDN KN0850164

This map is prepared for Kenai Peninsula Borough Assessing Dept. use only and is not intended for conveyance nor is it a survey.

Note- Assessor's block Numbers Shown in Elipses
Assessor's Parcel Numbers Shown in Circles